

**CITY OF RUTLAND, VERMONT
BOARD OF HIGHWAY
MONDAY, AUGUST 28, 2023**

Members Present: Mayor Doenges, President Talbott, Commissioner Protivansky and Purchasing Agent Magro

Mayor Doenges called the Board of Highway meeting to order at 3:33 PM to discuss the following:

- Route 7 North reconfiguration (*reconfiguration sheets 1-8 alt 2 attached to these minutes*)
- Route 4 (Woodstock Avenue) reconfiguration (*reconfigurations sheets 9-14 option 2A attached to these minutes*)
- Prospect Street Discussion

Route 4 (Woodstock Avenue) and Route 7 North (North Main Street)

Mayor Doenges stated the Route 4 (Woodstock Avenue) changes would be adding a right turning lane onto Stratton Road and adding a left turning lane onto Kendall Avenue from Route 7 North. Mayor Doenges asked if there were any comments or questions. President Talbott made a motion to adopt the revised reconfigurations for Route 4 (Woodstock Avenue) and Route 7 (North Main Street). Mayor Doenges asked if there were any discussions, questions or comments. Commissioner Protovanski opposed. Motion passed. Mayor Doenges said we will be going forward with the Route 4 and Route 7 reconfiguration as documented in 2A iteration from the State of Vermont. Mayor Doenges noted there has been a full year of discussion and a lot of work put in from Vermont Department of Transportation to make this fit for Rutland and additional changes may need to be made throughout the city and said the changes may not take effect for another year. Commissioner Protovanski stated he is not totally opposed but wanted to see it work before he made a decision. Mayor Doenges stated signage will be worked out with engineering and said he has received 70/30 positive feedback from the public.

Prospect Street (Madison Street to Strongs Avenue):

Mayor Doenges discussed closing the short section of Prospect Street from Madison Street to Strongs Avenue by the Justin Thomas Memorial Park for a trial period and turn it into a parking lot. After brief discussion, Mayor Doenges moved to close the section of Prospect Street at the Madison Street intersection for a trial period of a year, or sooner, to be brought back to this board for next decision making. Mayor Doenges asked if there were any comments, questions or discussions. There were none, all were in favor and the motion passed.

Mayor Doenges adjourned the meeting at 3:45 PM

Respectfully submitted,





Susan A. Clark
Deputy City Clerk




RUTLAND CITY
NH PC24(1)
U.S. 7 NORTH MAIN STREET ROAD DIET ALT. 2

SCALE IN FEET
0 20 40

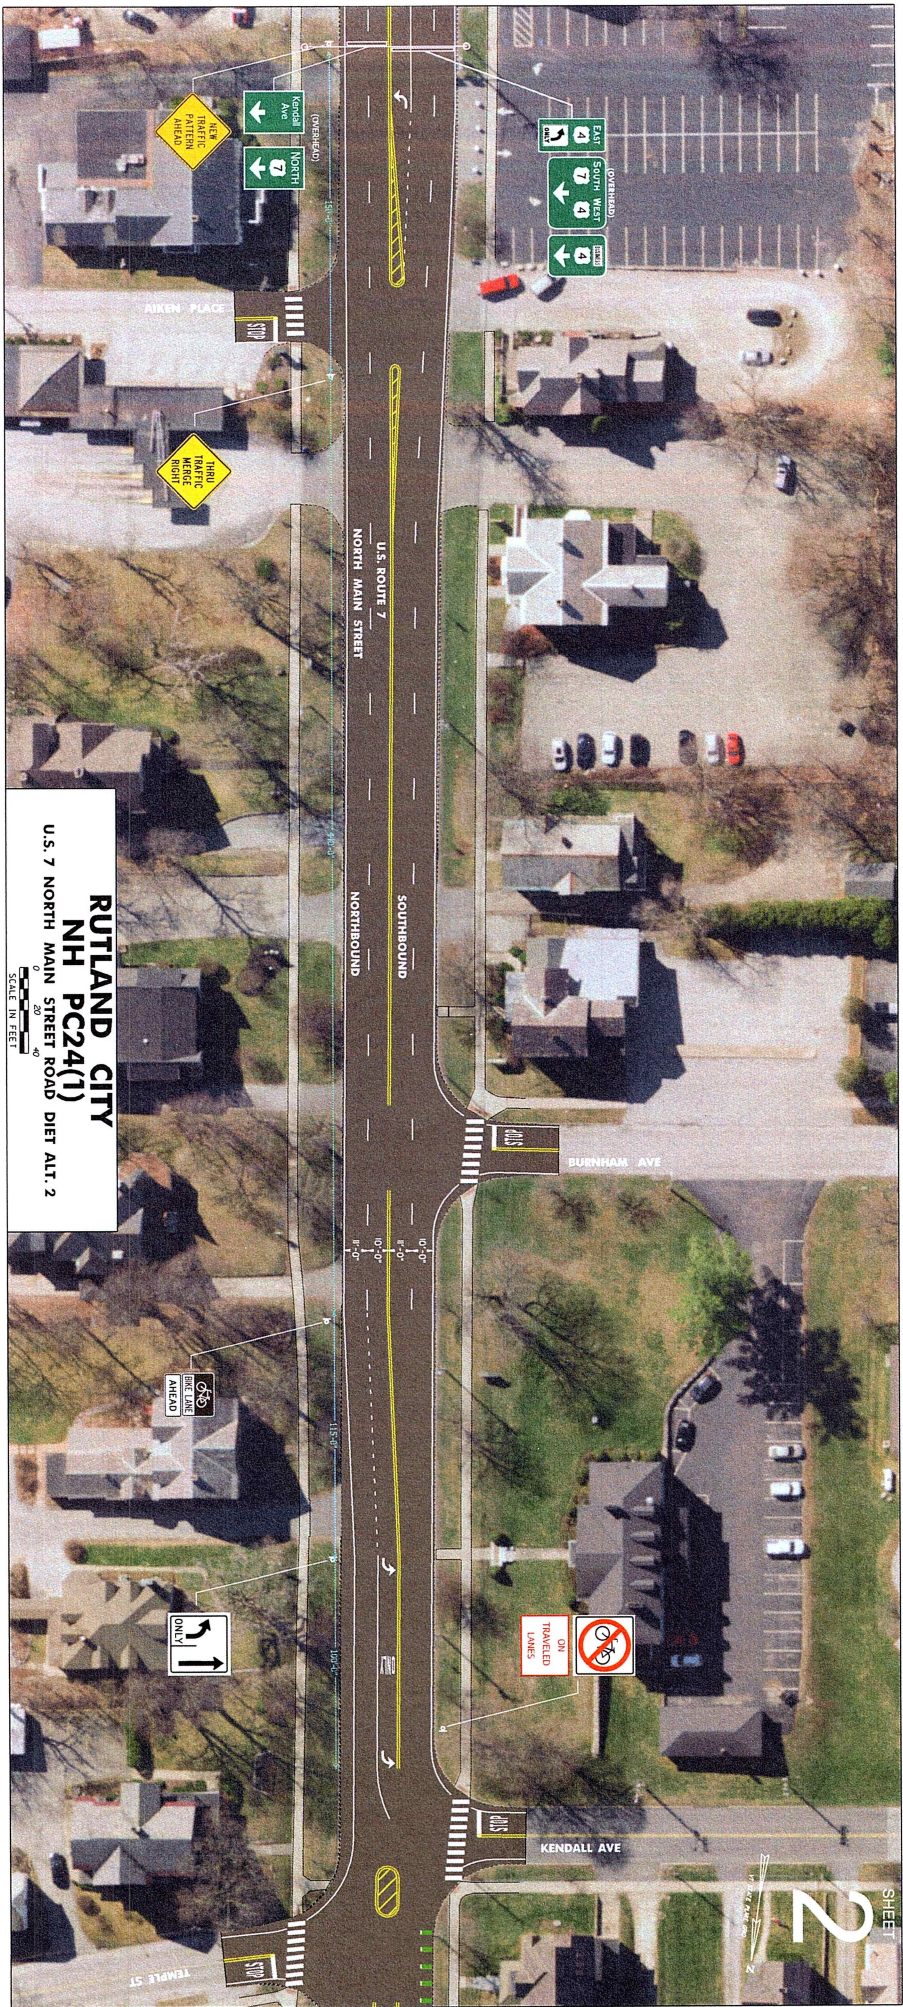


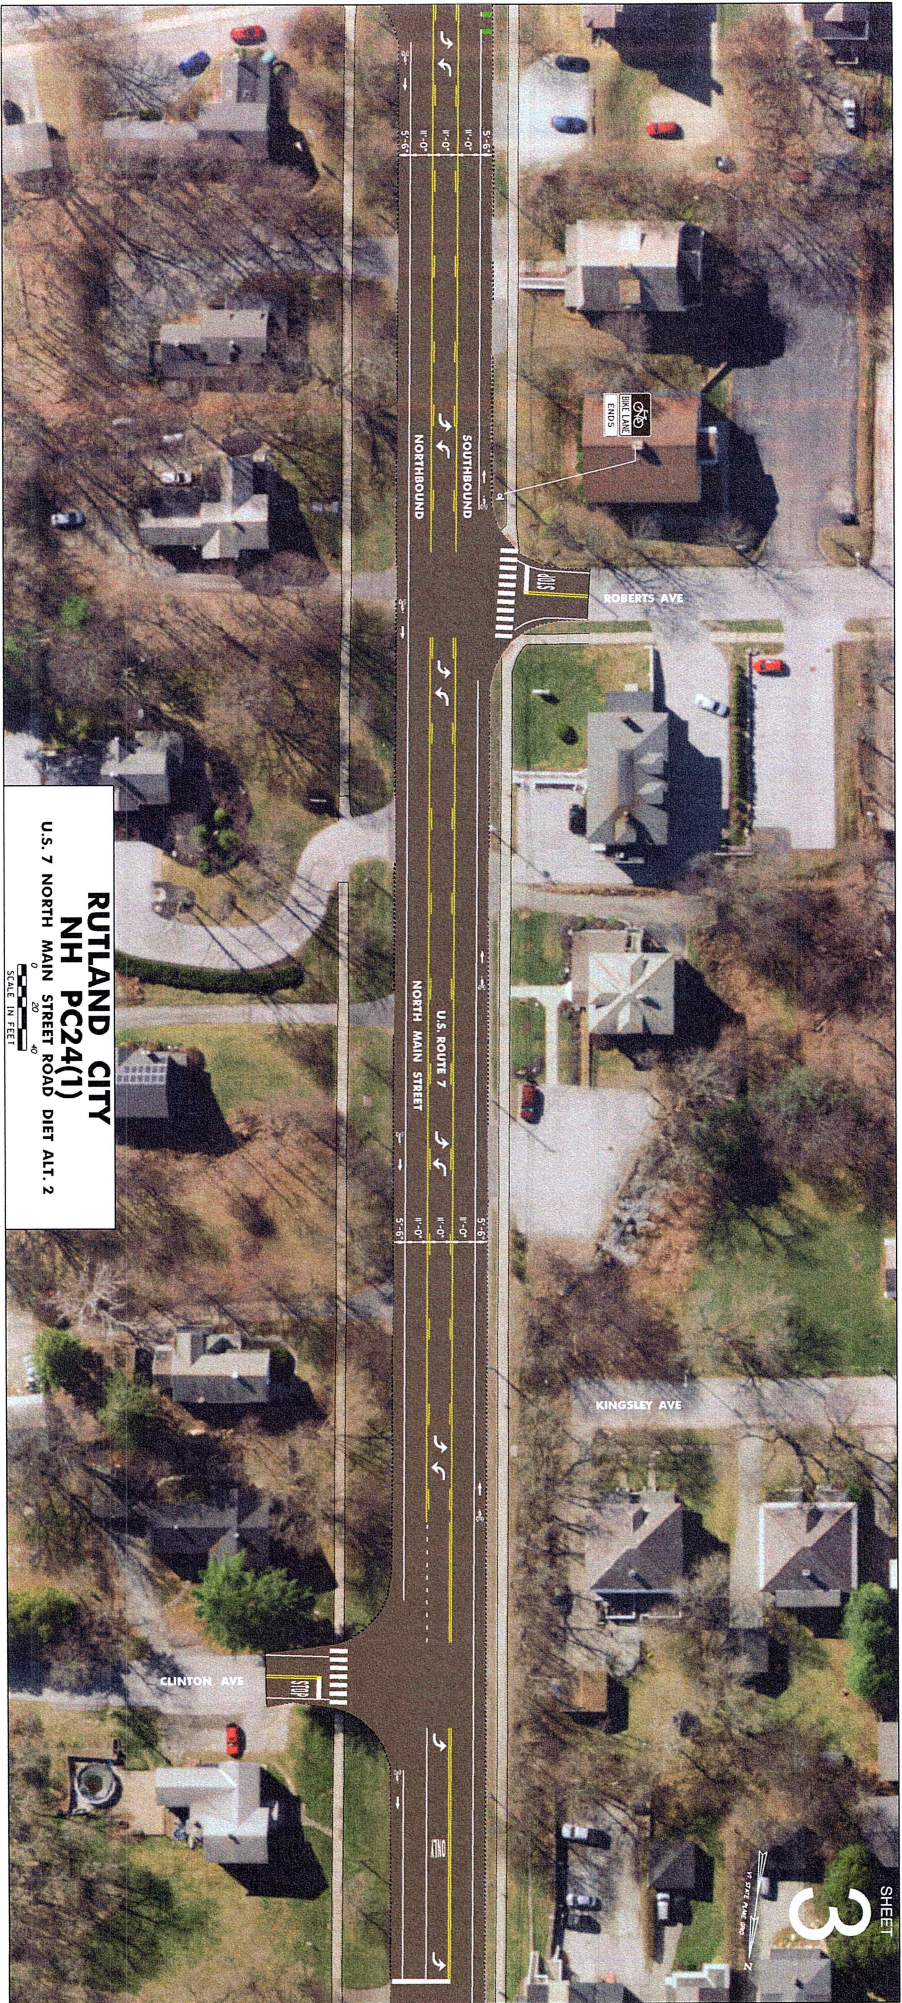

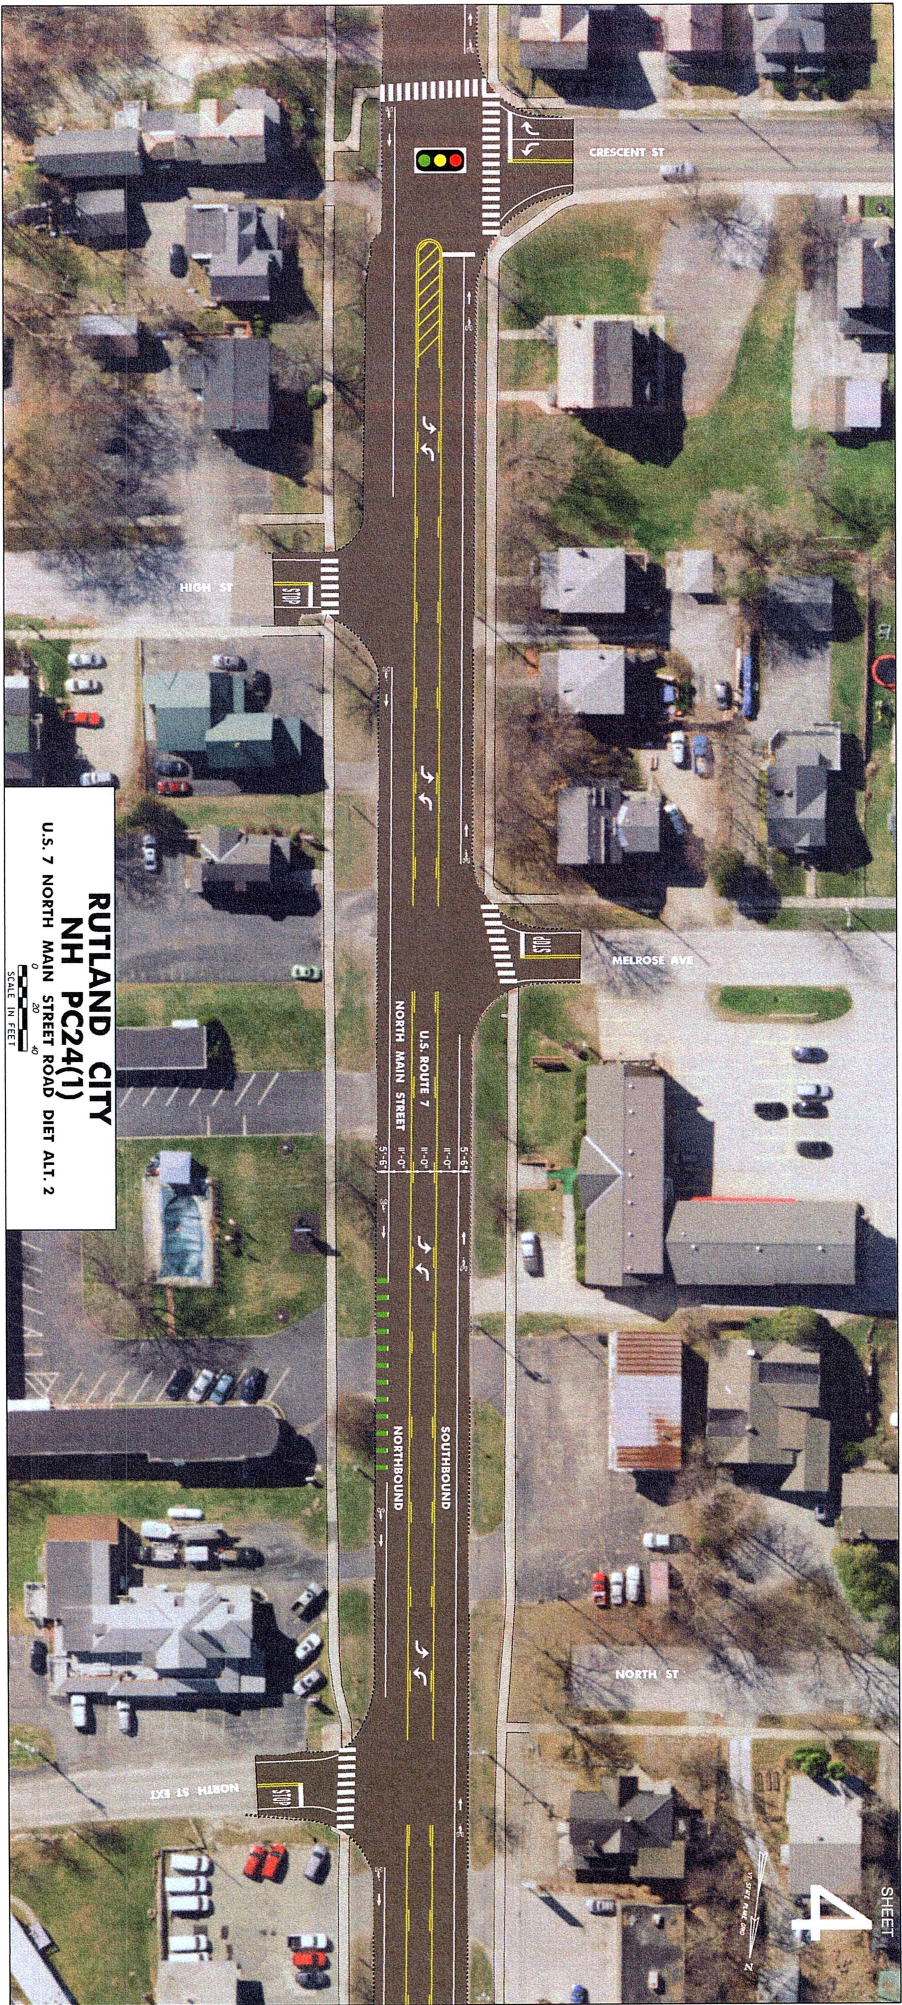




SHEET
5

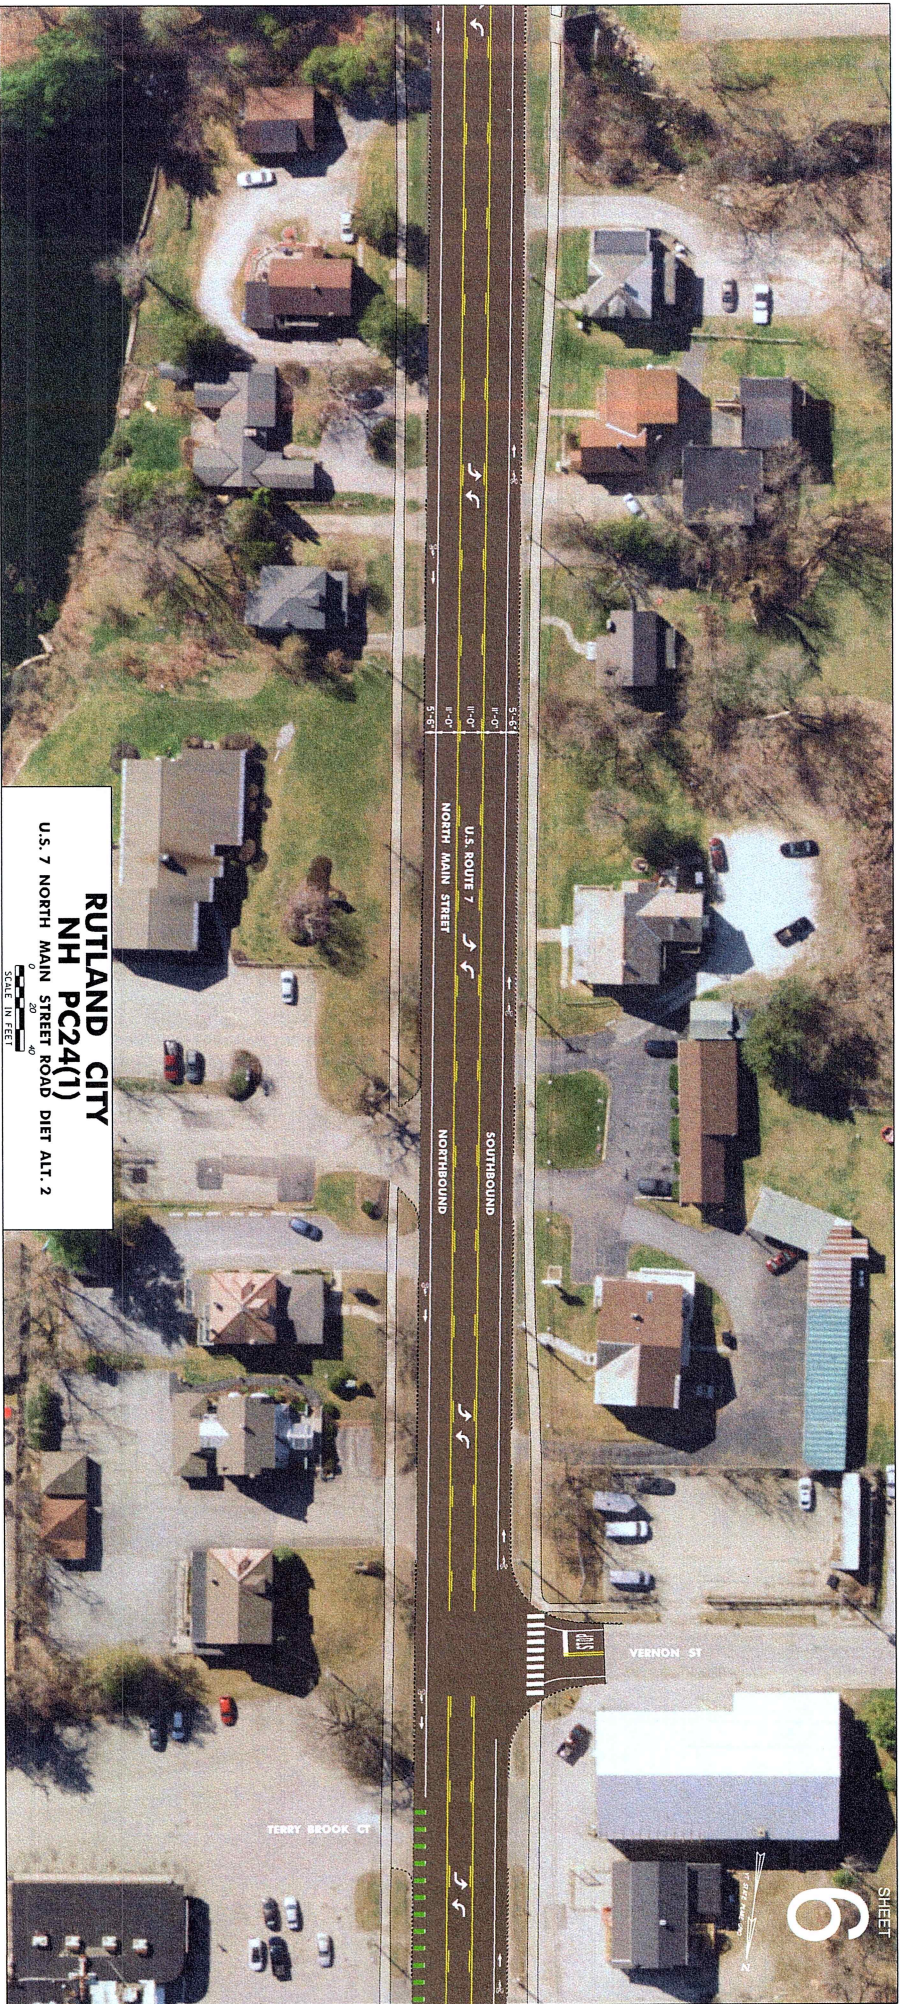

RUTLAND CITY
NH PC24(1)
U.S. 7 NORTH MAIN STREET ROAD DIET ALT. 2
SCALE IN FEET
0 20 40

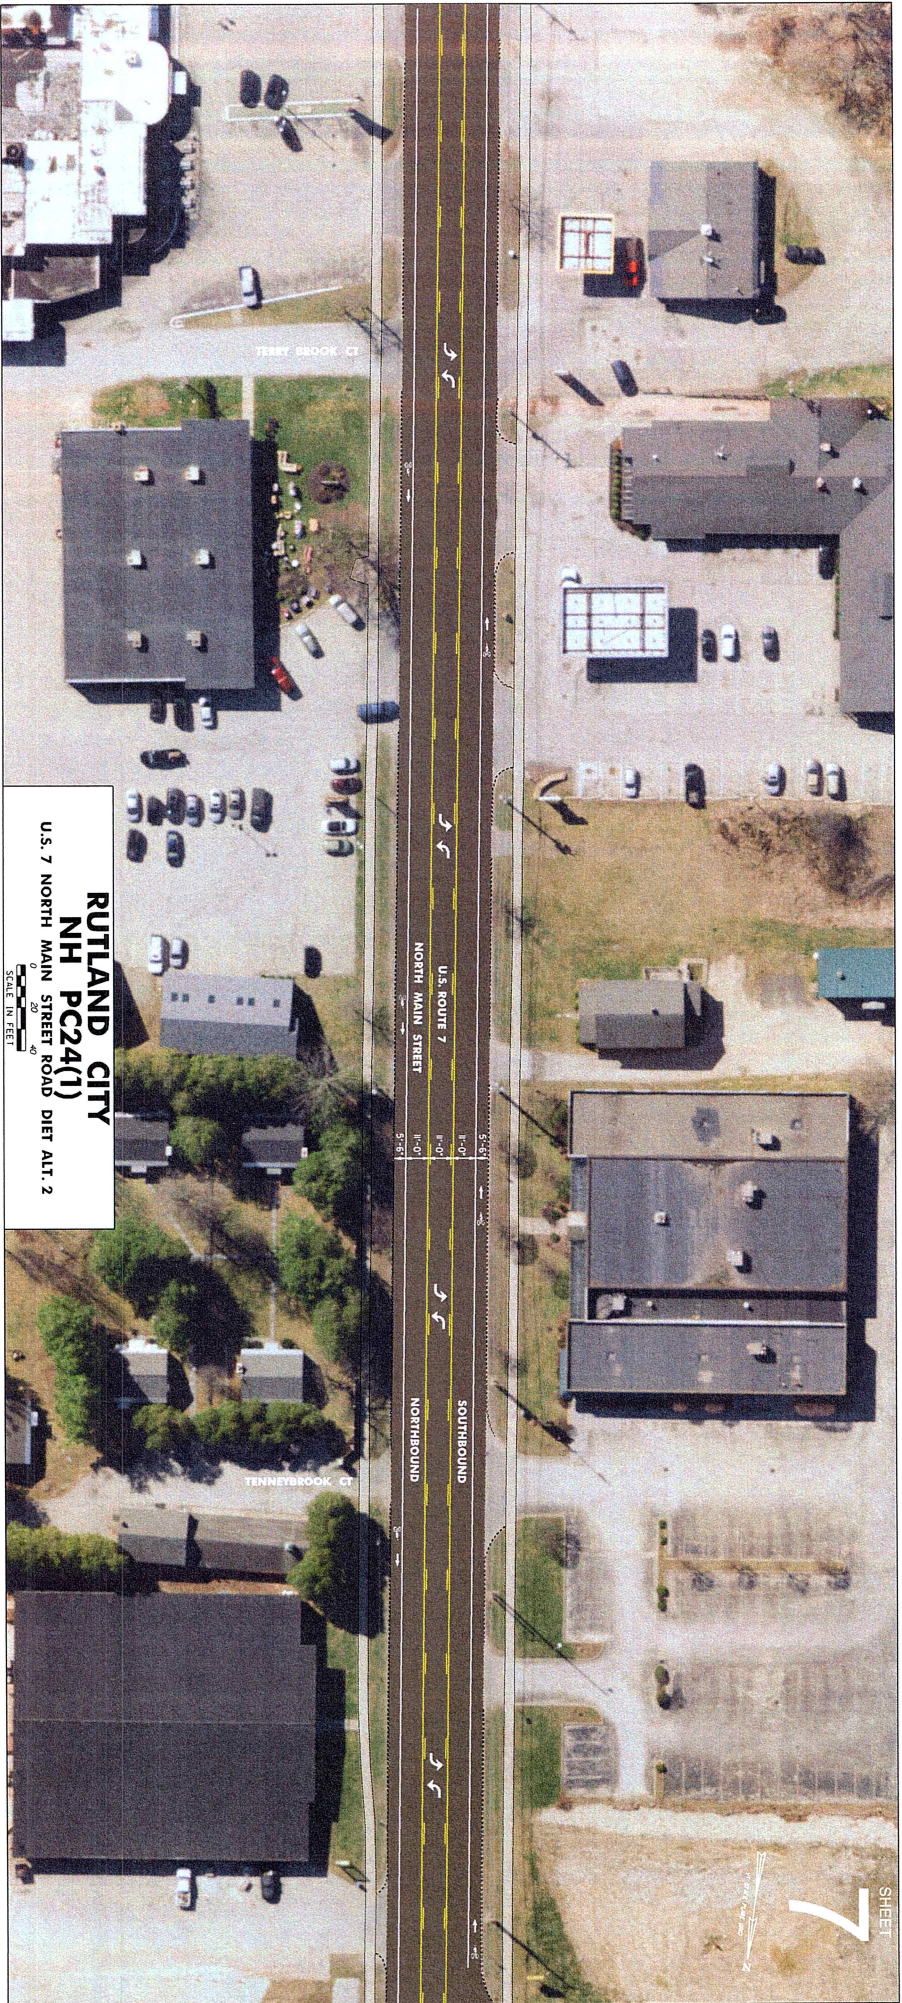




RUTLAND CITY
NH PC24(1)
U.S. 7 NORTH MAIN STREET ROAD DIET ALT. 2

SCALE IN FEET
0 20 40




**RUTLAND CITY
NH PC24(1)**
U.S. 4 WOODSTOCK AVENUE - OPTION 2A

0 20 40
SCALE IN FEET

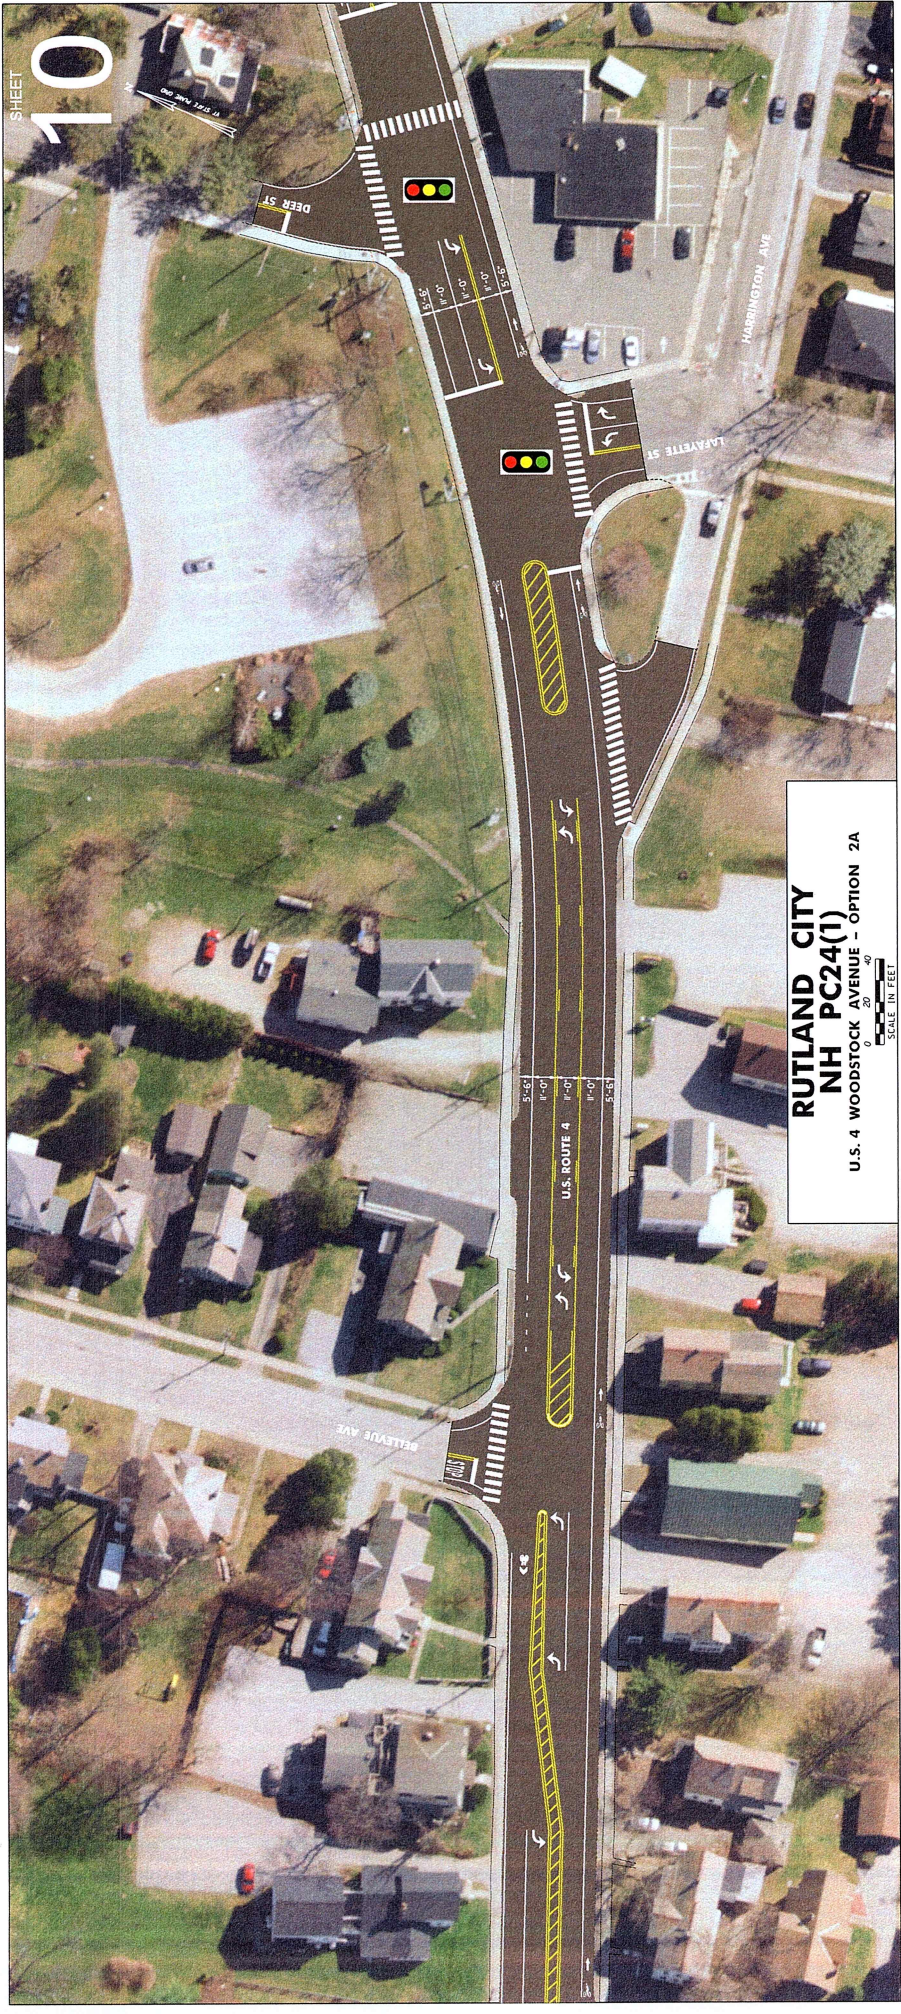


**RUTLAND CITY
NH PC24(1)**
U.S. 4 WOODSTOCK AVENUE - OPTION 2A

SCALE IN FEET
1" = 20'

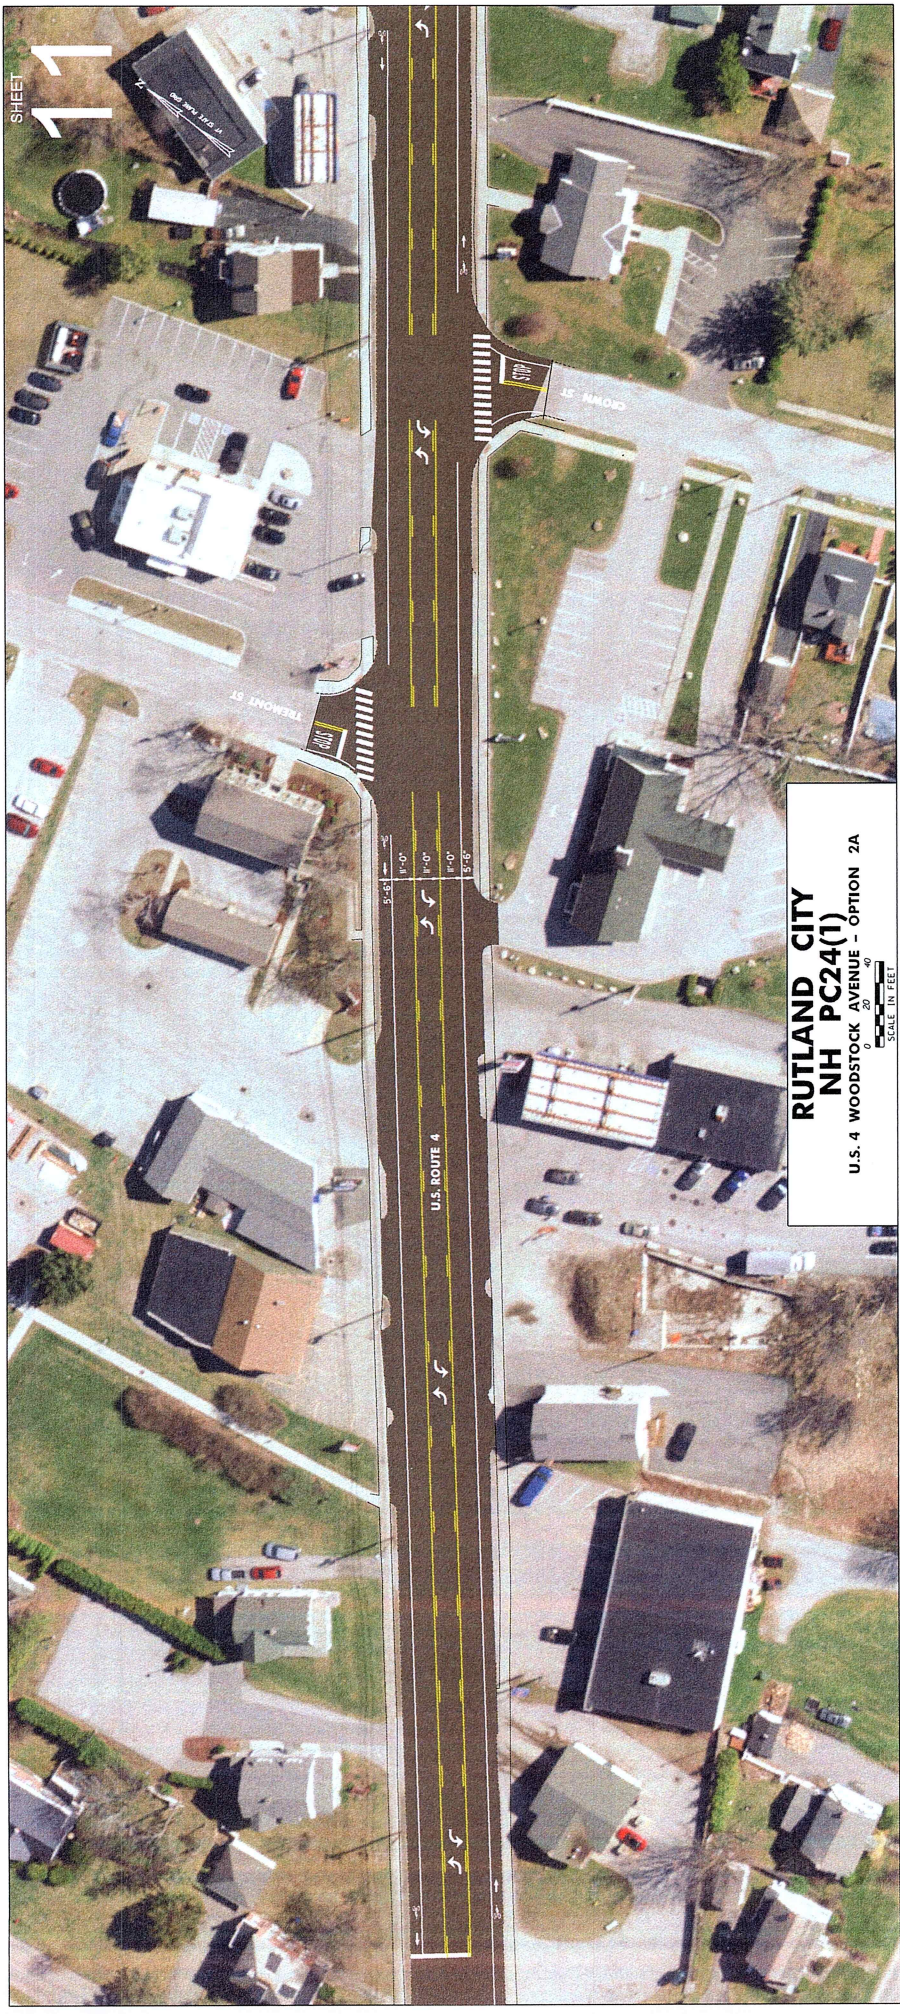

SHEET


11

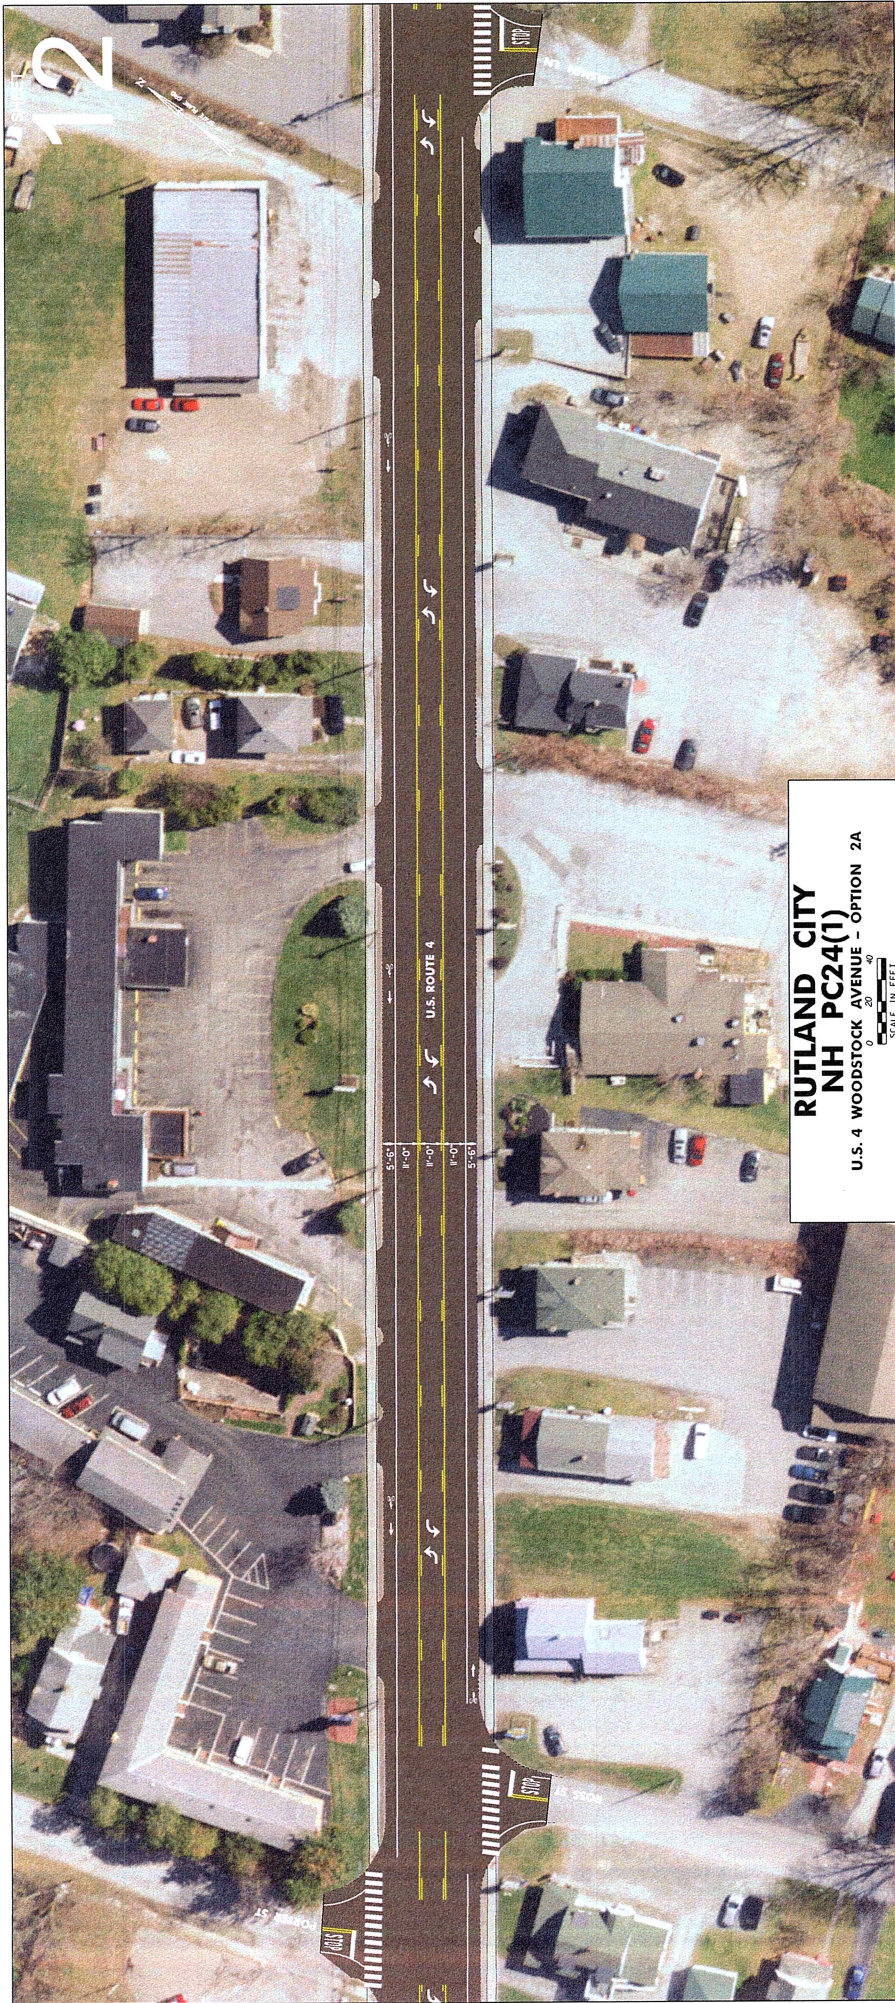

**RUTLAND CITY
NH PC24(1)
U.S. 4 WOODSTOCK AVENUE - OPTION 2A**

SCALE IN FEET


12

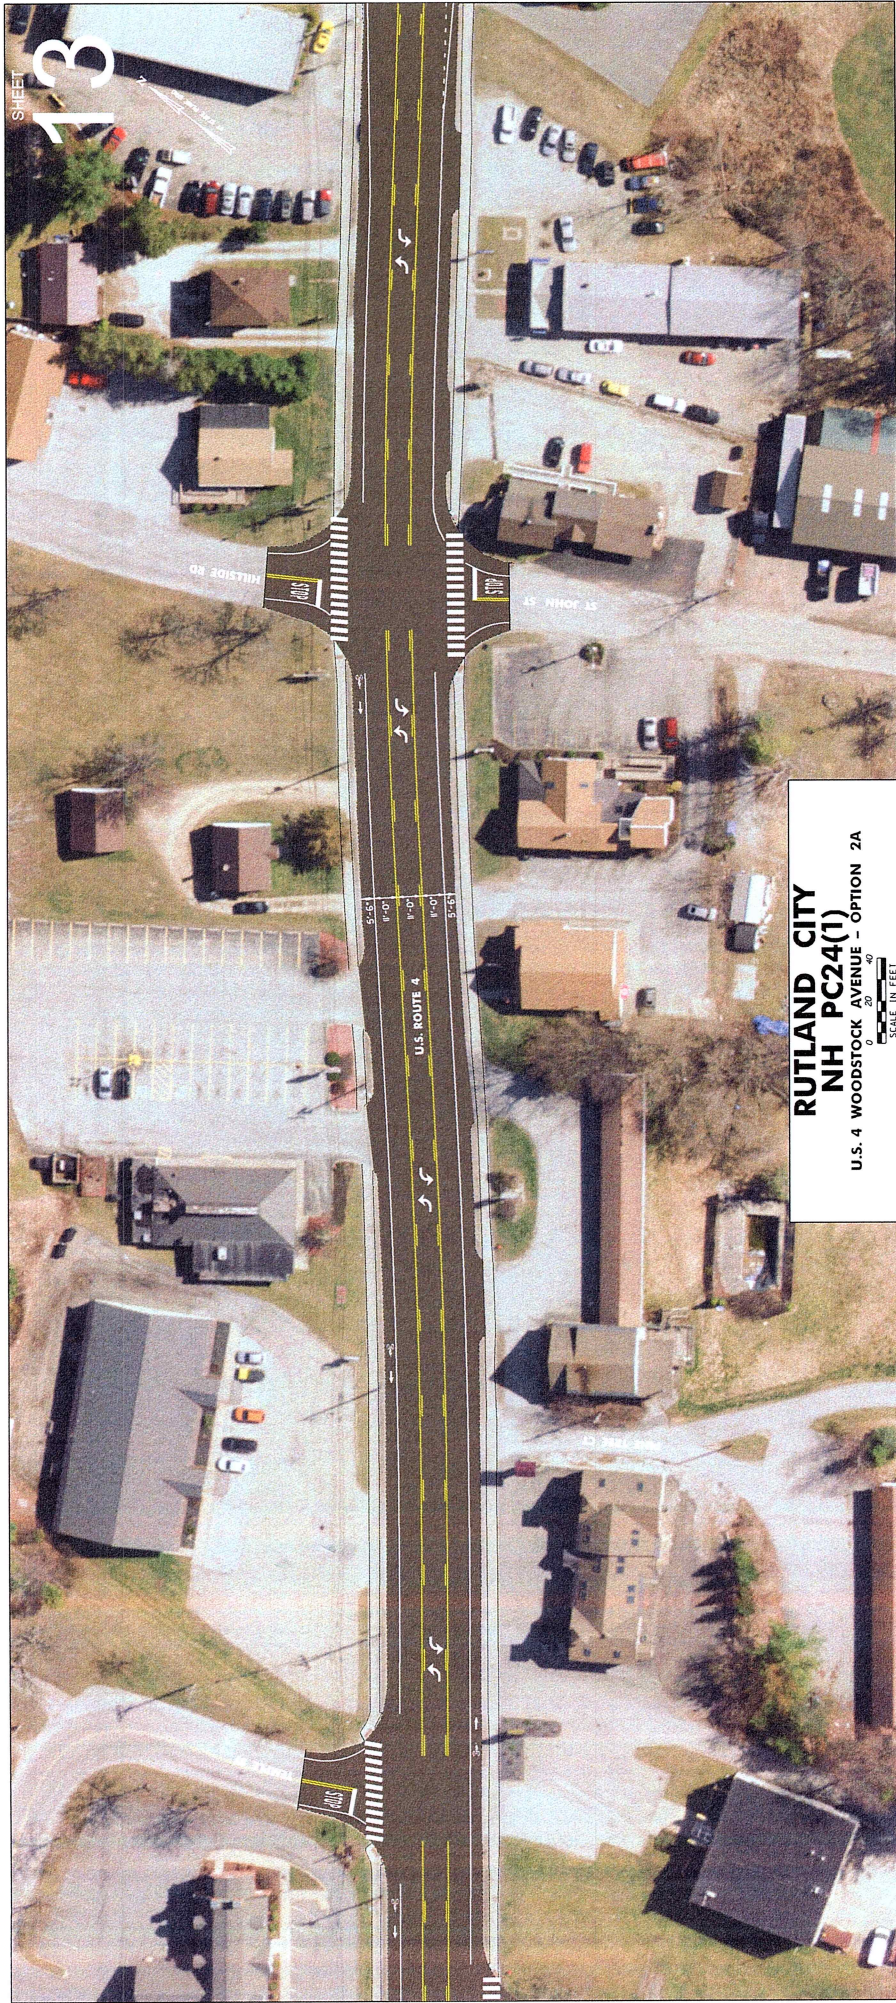

RUTLAND CITY
NH PC24(1)
U.S. 4 WOODSTOCK AVENUE - OPTION 2A

SCALE IN FEET

SHEET
13

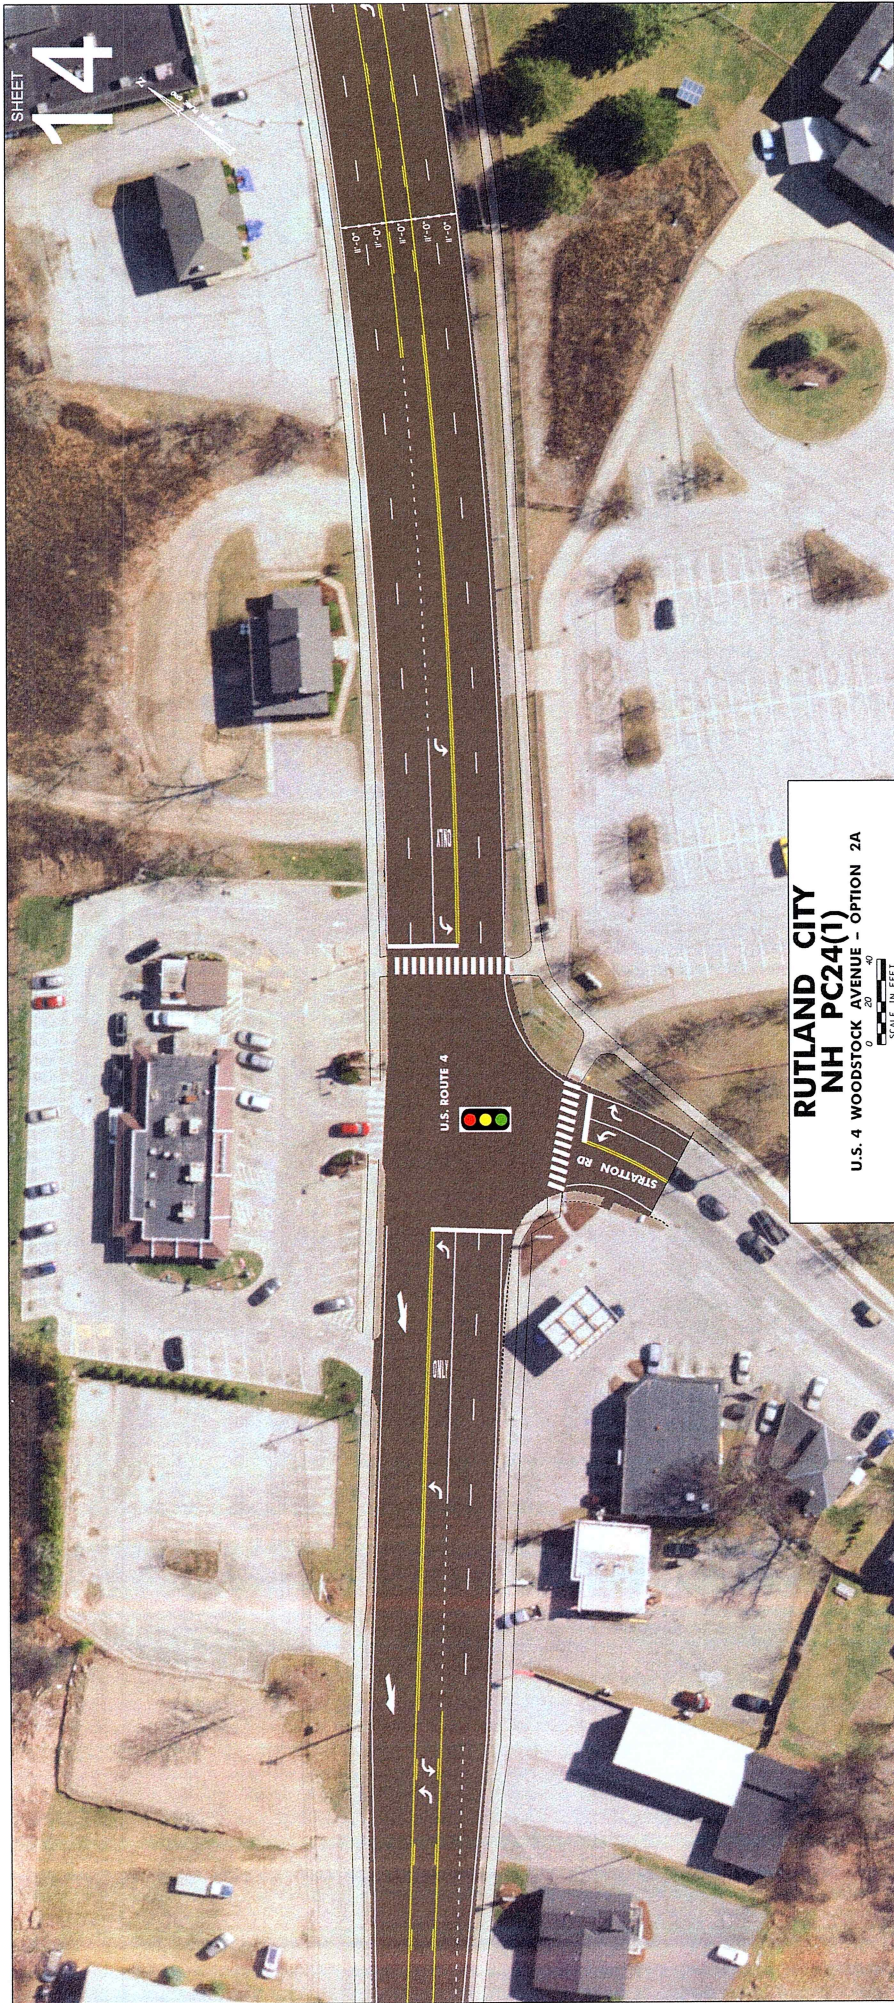

SHEET
14

**RUTLAND CITY
NH PC24(1)**
U.S. 4 WOODSTOCK AVENUE - OPTION 2A
SCALE IN FEET