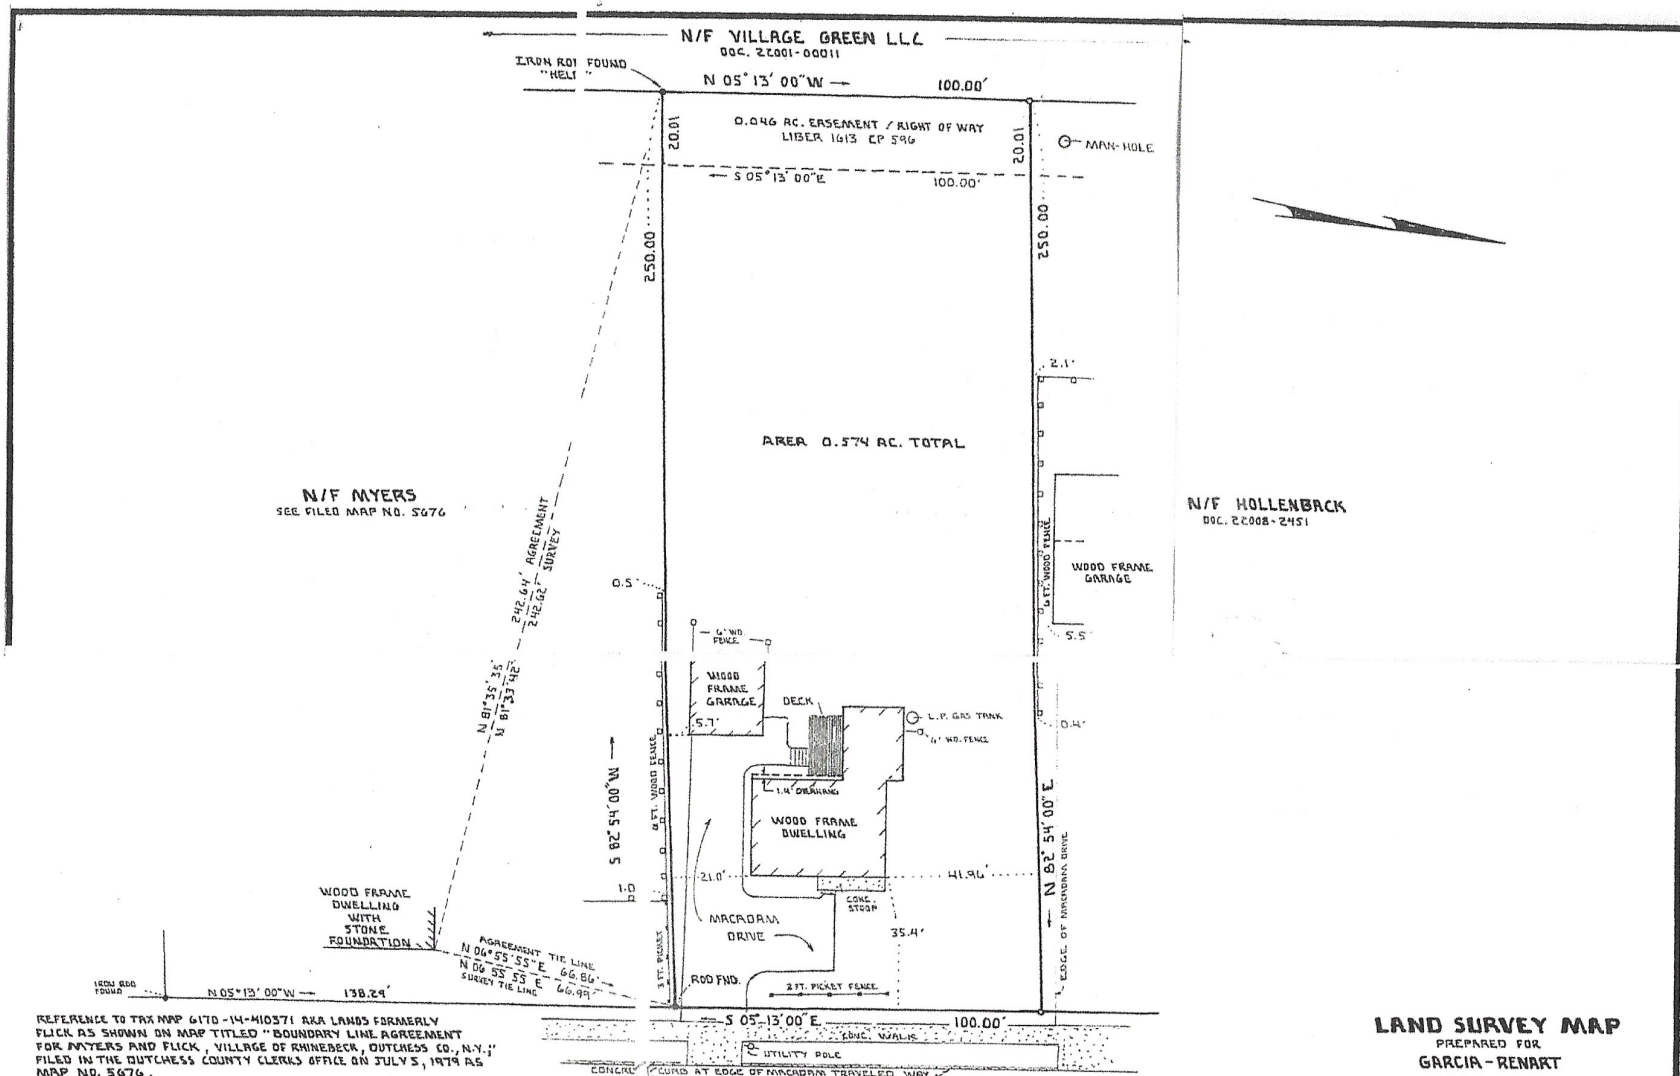

REFERENCE TO TAX MAP 6170-14-410371 AKA LANDS FORMERLY FLICK AS SHOWN ON MAP TITLED "BOUNDARY LINE AGREEMENT FOR MYERS AND FLICK, VILLAGE OF RHINEBECK, DUTCHESS CO., N.Y." FILED IN THE DUTCHESS COUNTY CLERKS OFFICE ON JULY 5, 1979 AS MAP NO. 5676.

THIS MAP WAS PREPARED FOR THE EXCLUSIVE OF AND IS CERTIFIED ONLY TO:

KATI GARCIA-RENART AND PRUDENCE R. GARCIA-RENART
WESTCOR LAND TITLE INSURANCE COMPANY
M&T BANK
LORRAINE A. REEVE

2013008

LAND SURVEY MAP

PREPARED FOR
GARCIA-RENART
SITUATE IN THE
VILLAGE OF RHINEBECK
TOWN OF RHINEBECK
DUTCHESS COUNTY
NEW YORK

SCALE 1 INCH 20 FT. FEB. 21, 2013

SURVEYED BY
J. CHARLES BOOLUKOS P.L.S.
NEW YORK STATE LICENSE NO. 049494
161 EAST MARKET ST. ~ RHINEBECK, N.Y.
TELE. 845-876-7423 FAX. 5650